


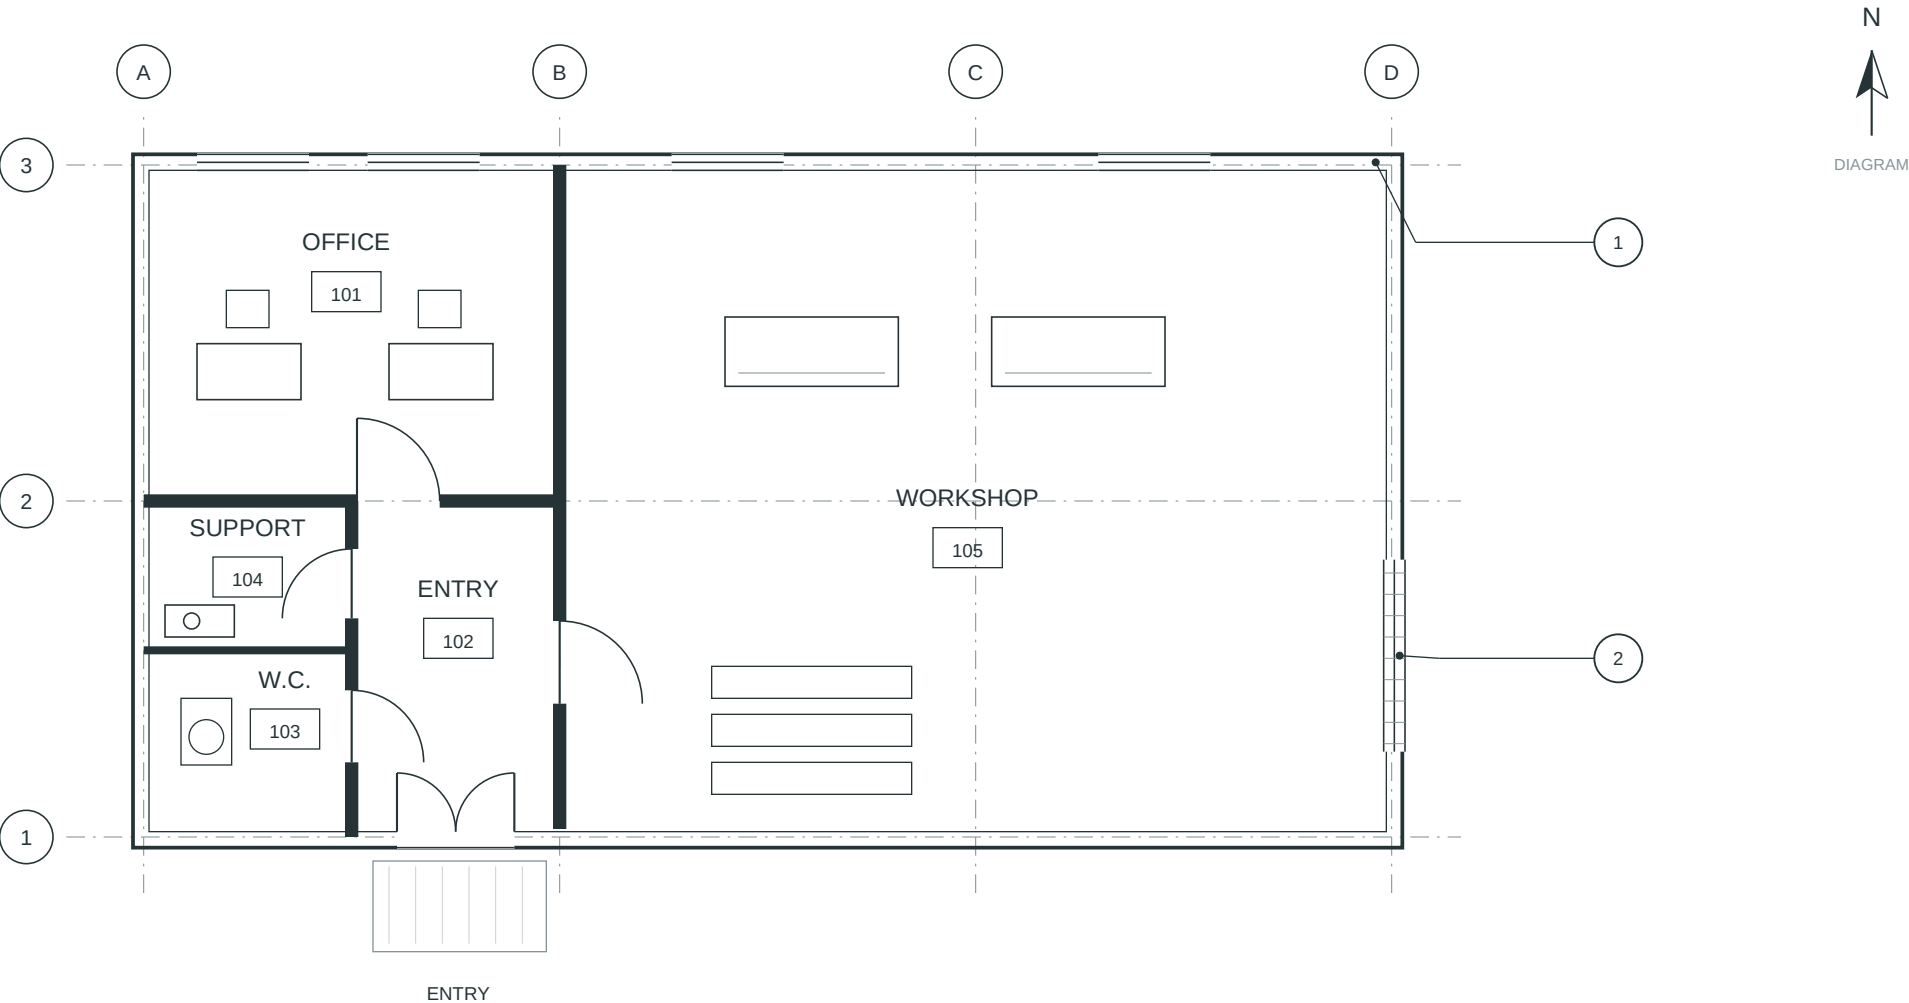

01 CONCEPT FLOOR PLAN

Conceptual room layout. No scale or measured areas.

- A** PLAN KEYNOTES
- 1 Schematic glazing band. Opening arrangement is illustrative.
 - 2 Workshop access opening. Verify requirements on a real project.

B DRAWING BASIS

Room tags identify fictional spaces only. Furniture and fixtures provide visual context; no dimensions, code compliance or quantities are specified.

RELATED SHEETS / S-001 + S-101

ALDER WORKS

Fictional workshop + office
Sample City, MA

PROJECT / 042

ILLUSTRATIVE DESIGN STUDY

Prepared to demonstrate document organization and drawing review.

SAMPLE REVISION RECORD

01 21 Aug 2026
Illustrative issue

DRAWING DATE
14 Aug 2026

SCALE
NTS / Diagram only

Floor plan

A-101

ARCHITECTURAL

NOT FOR CONSTRUCTION