SAMPLE OUTPUT — ILLUSTRATIVE

ALDER WORKS / CONCEPT DOCUMENT SERIES

01 DRAWING BASIS

PROJECT

Alder Works is a fictional workshop and office used to illustrate bid-document review.

DOCUMENT STATUS

These are concept studies. No engineering design, code compliance, dimensions or measured takeoff is supplied.

COORDINATION

A-101 and S-101 share a conceptual footprint. Similar placement does not establish construction coordination.

02 SHEET INDEX

A-101	Floor plan
S-001	General notes
S-101	Roof framing plan

Original illustrations created for ScopeStead. No external plan file or customer project is used.

03 COORDINATION NOTES

01 Confirm the supplied sheets and revision basis before preparing an estimate.

02 Member and room tags identify objects within this fictional example. They do not specify sizes, capacities or quantities.

03 Review exterior finish scope against Project specifications.pdf, 05 12 00 / Part 2 / 2.4 Finish.

04 Keep unresolved scope visible in the handoff. No exclusion or design-team response has been approved.

04 FINISH REVIEW

REVIEW REQUIRED

Confirm which exterior members require galvanizing before finalizing finish language in the proposal.

No decision recorded.

05 GRAPHIC CONVENTIONS

━━━	Primary outline
───	Secondary / context
— · — · —	Reference axis
1	Keynote reference
101	Room / object tag

06 REVIEW STATES

SUPPORTED

Information can be traced to the supplied source.

REVIEW REQUIRED

An estimator must resolve the identified question.

UNKNOWN

The supplied example does not establish the answer.

Estimator confirms each source and decision.

Fictional sample | Not for construction | No measured takeoff

SCOPESTEAD

DRAWING STUDIES

ALDER WORKS

Fictional workshop + office
Sample City, MA

PROJECT / 042

ILLUSTRATIVE DESIGN STUDY

Prepared to demonstrate document organization and drawing review.

SAMPLE REVISION RECORD

01	21 Aug 2026 Illustrative issue

DRAWING DATE

14 Aug 2026

SCALE

NTS / Diagram only

General notes

S-001

STRUCTURAL

NOT FOR CONSTRUCTION

SAMPLE OUTPUT — ILLUSTRATIVE

ALDER WORKS / CONCEPT DOCUMENT SERIES

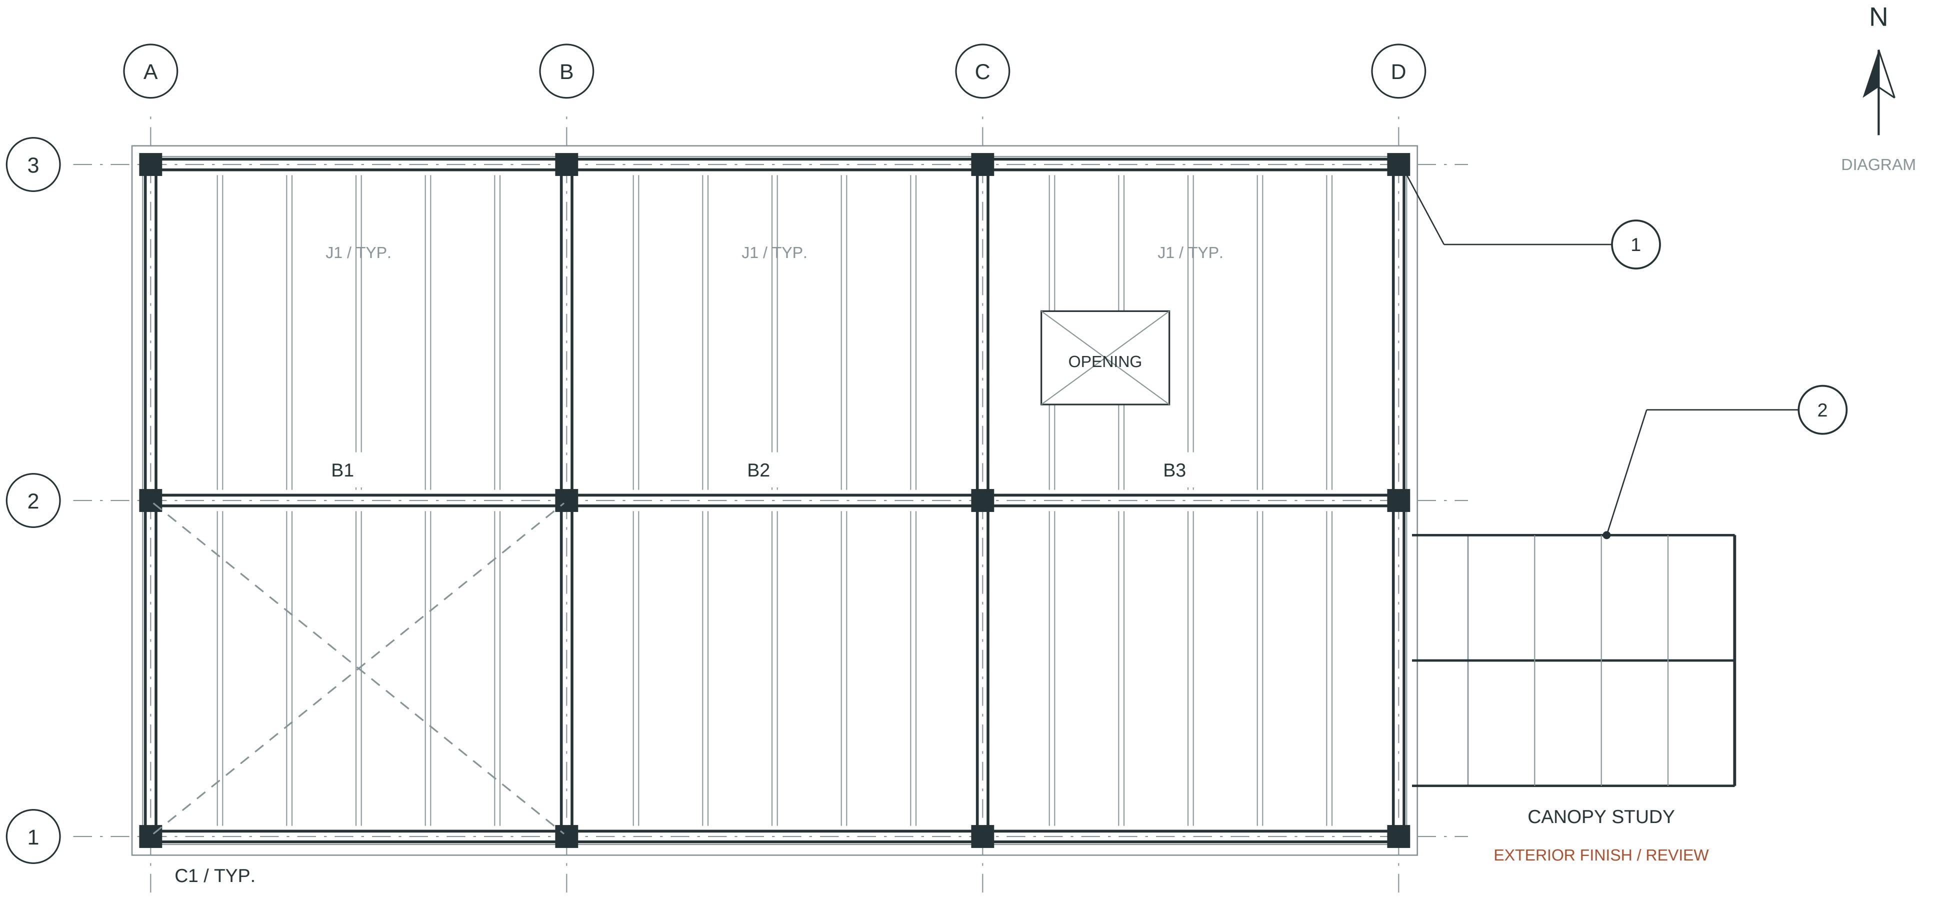

01 ROOF FRAMING STUDY

Diagram only. Member tags are illustrative; no sizes or spans specified.

A MEMBER KEY

B	Primary member
J	Secondary member
C	Column location

No measured quantities supplied.

B REVIEW KEYNOTES

1 Roof boundary and opening shown for document-review context.

2 Exterior canopy finish remains an open scope question.

SEE S-001 / COORDINATION NOTES

C COLUMN SYMBOL

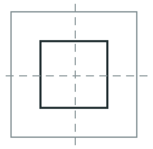

Graphic convention only. No connection design.

SYMBOL STUDY / NTS

SCOPESTEAD

DRAWING STUDIES

ALDER WORKS

Fictional workshop + office
Sample City, MA

PROJECT / 042

ILLUSTRATIVE DESIGN STUDY

Prepared to demonstrate document organization and drawing review.

SAMPLE REVISION RECORD

01	21 Aug 2026 Illustrative issue	

DRAWING DATE
14 Aug 2026

SCALE
NTS / Diagram only

Roof framing plan

S-101

STRUCTURAL

NOT FOR CONSTRUCTION

Fictional sample | Not for construction | No measured takeoff